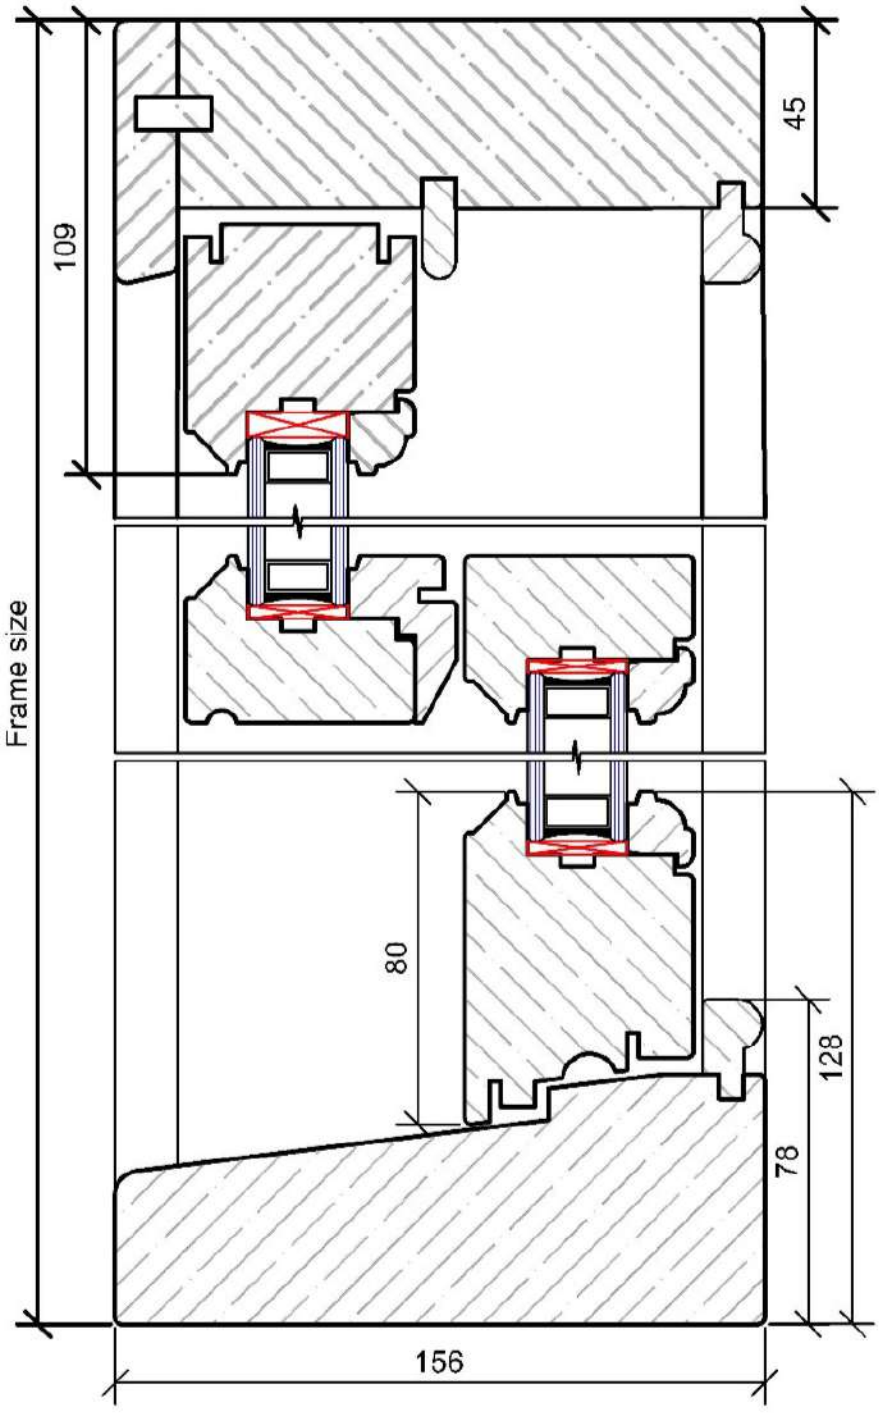

Vertical Section

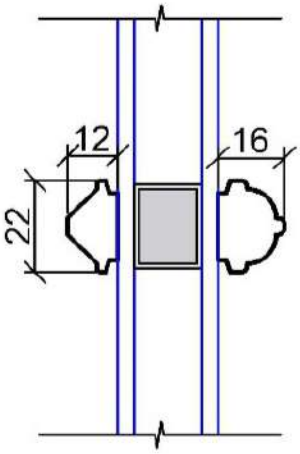

Glazing Bar