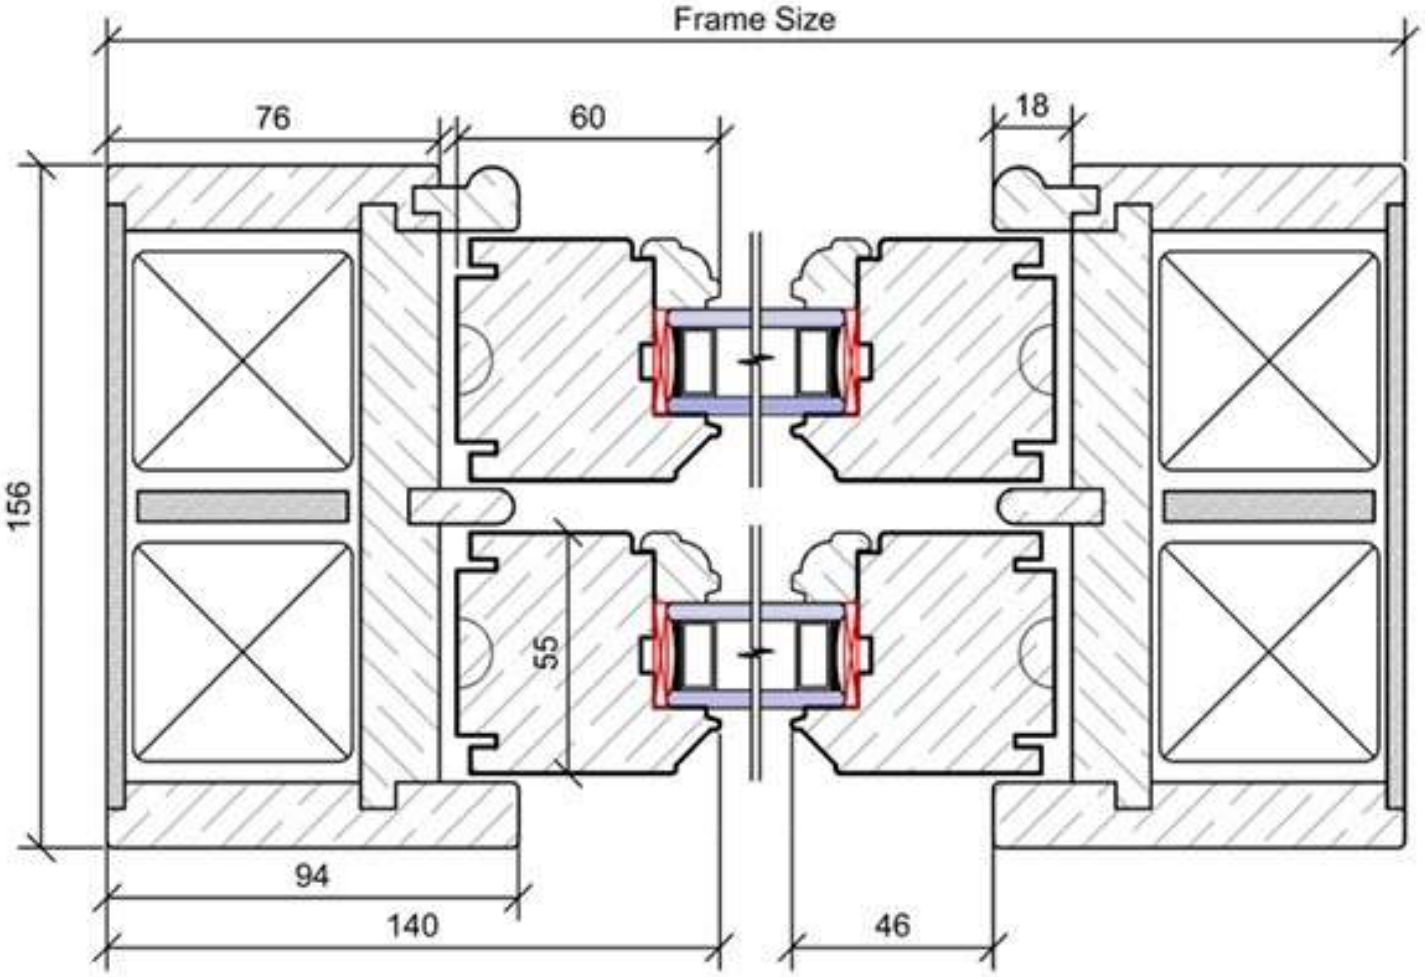

Horizontal Section - Traditional